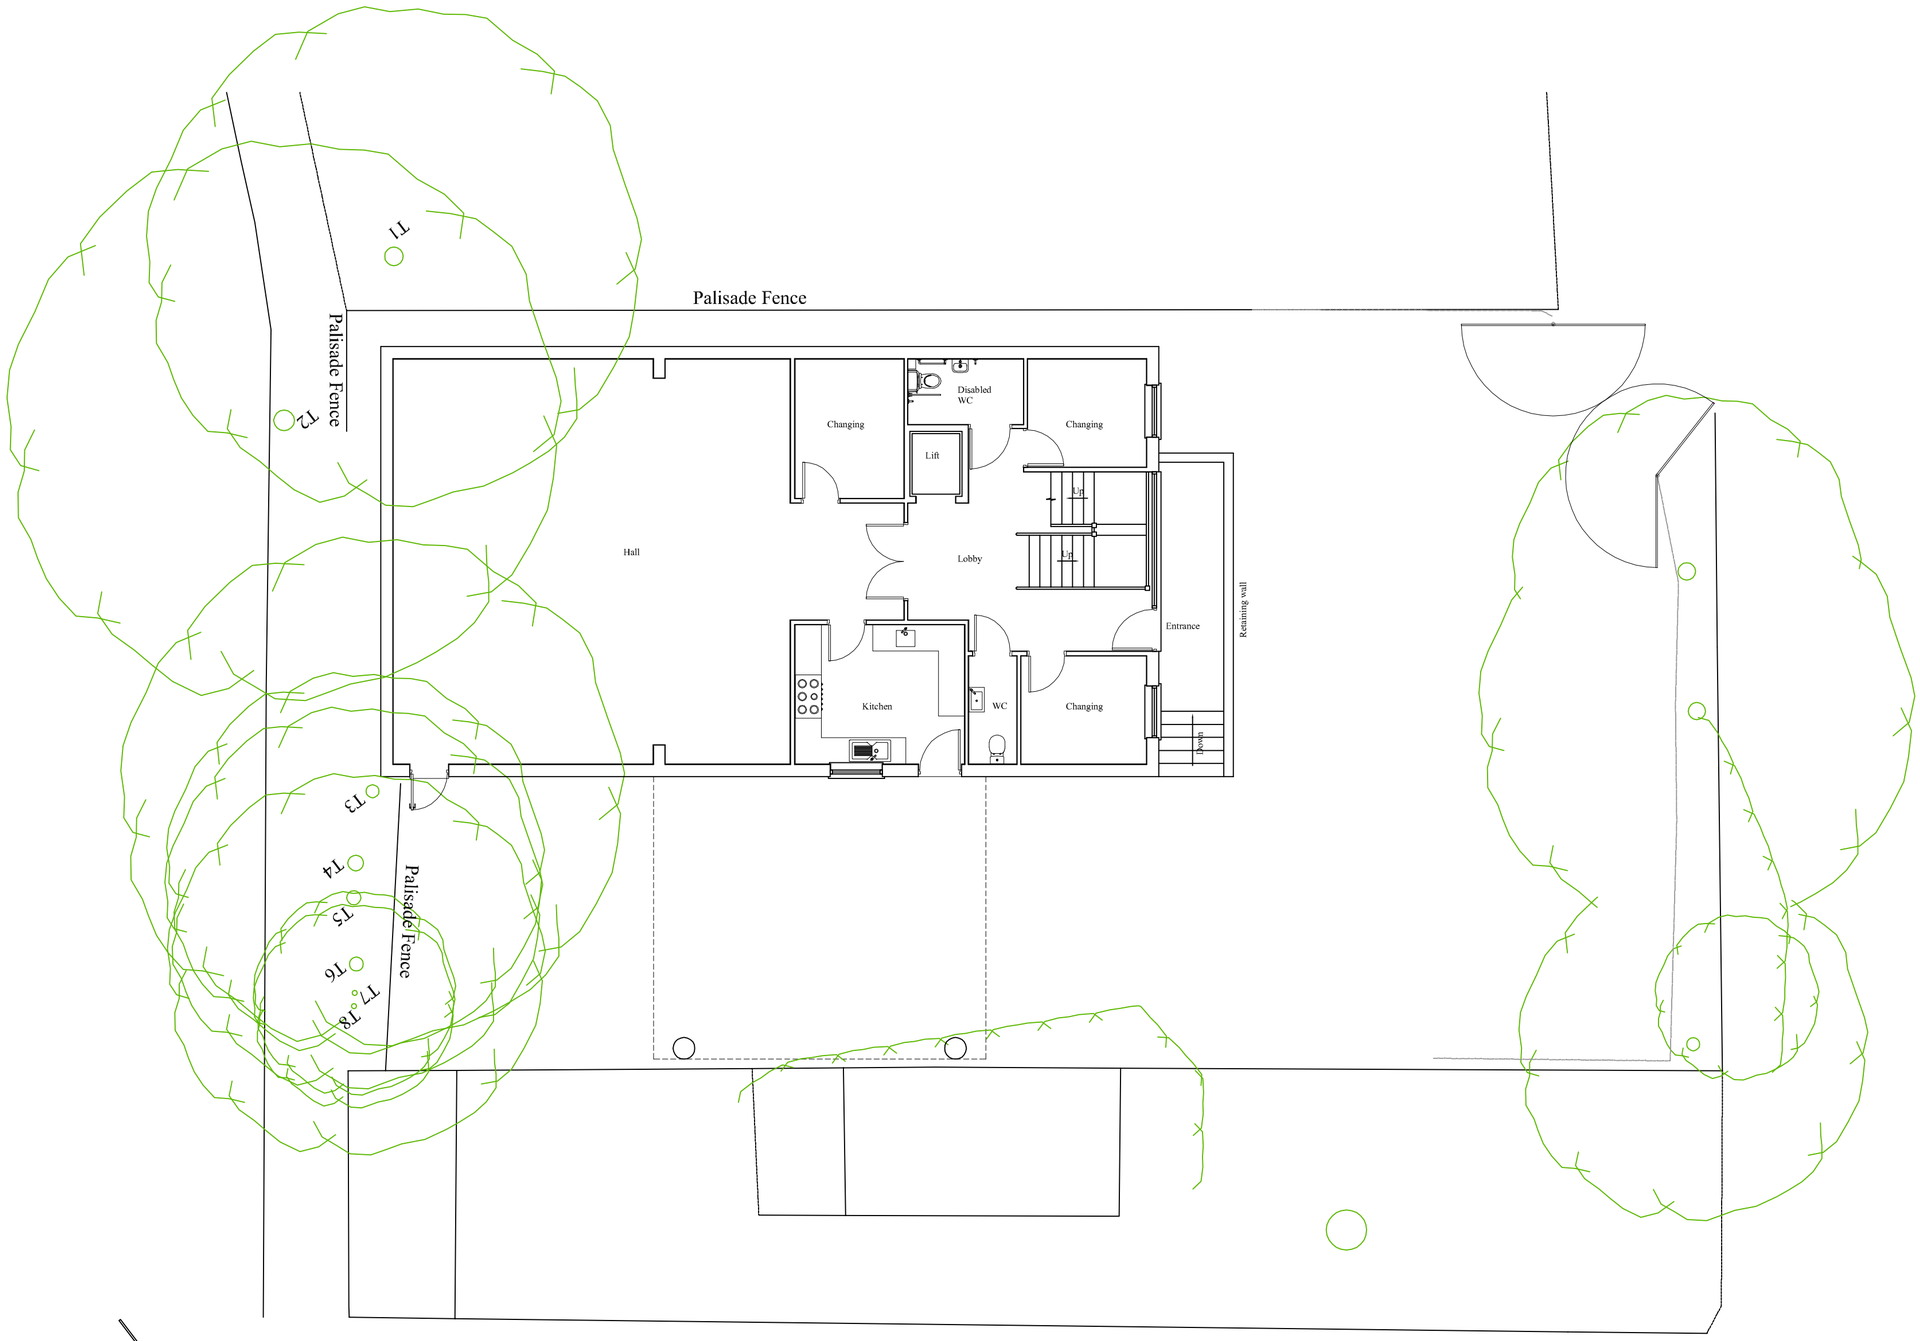

Block Plan Proposed

SCALE 1:100

1.0m 2.0m 3.0m 4.0m 5.0m 6.0m 7.0m 8.0m 9.0m 10.0m

WOODSTOCK ASSOCIATES
KEITH PLUMB MCIAT
Member of the Chartered Institute of Architectural Technologists
PLANNING - DESIGN - SURVEYING
53 Woodstock Road, Sittingbourne, Kent ME10 4HJ
Telephone: 01795 476113

project

PROPOSED EXTENSIONS AND ALTERATIONS
THE MASONIC HALL
UPPER BRENTS
FAVERSHAM

client KENT MASONIC PROPERTY COMPANY LTD

scale	date	drawing no.
1:100 @ A2	APRIL 2020	MA/19/152.06
drawn		