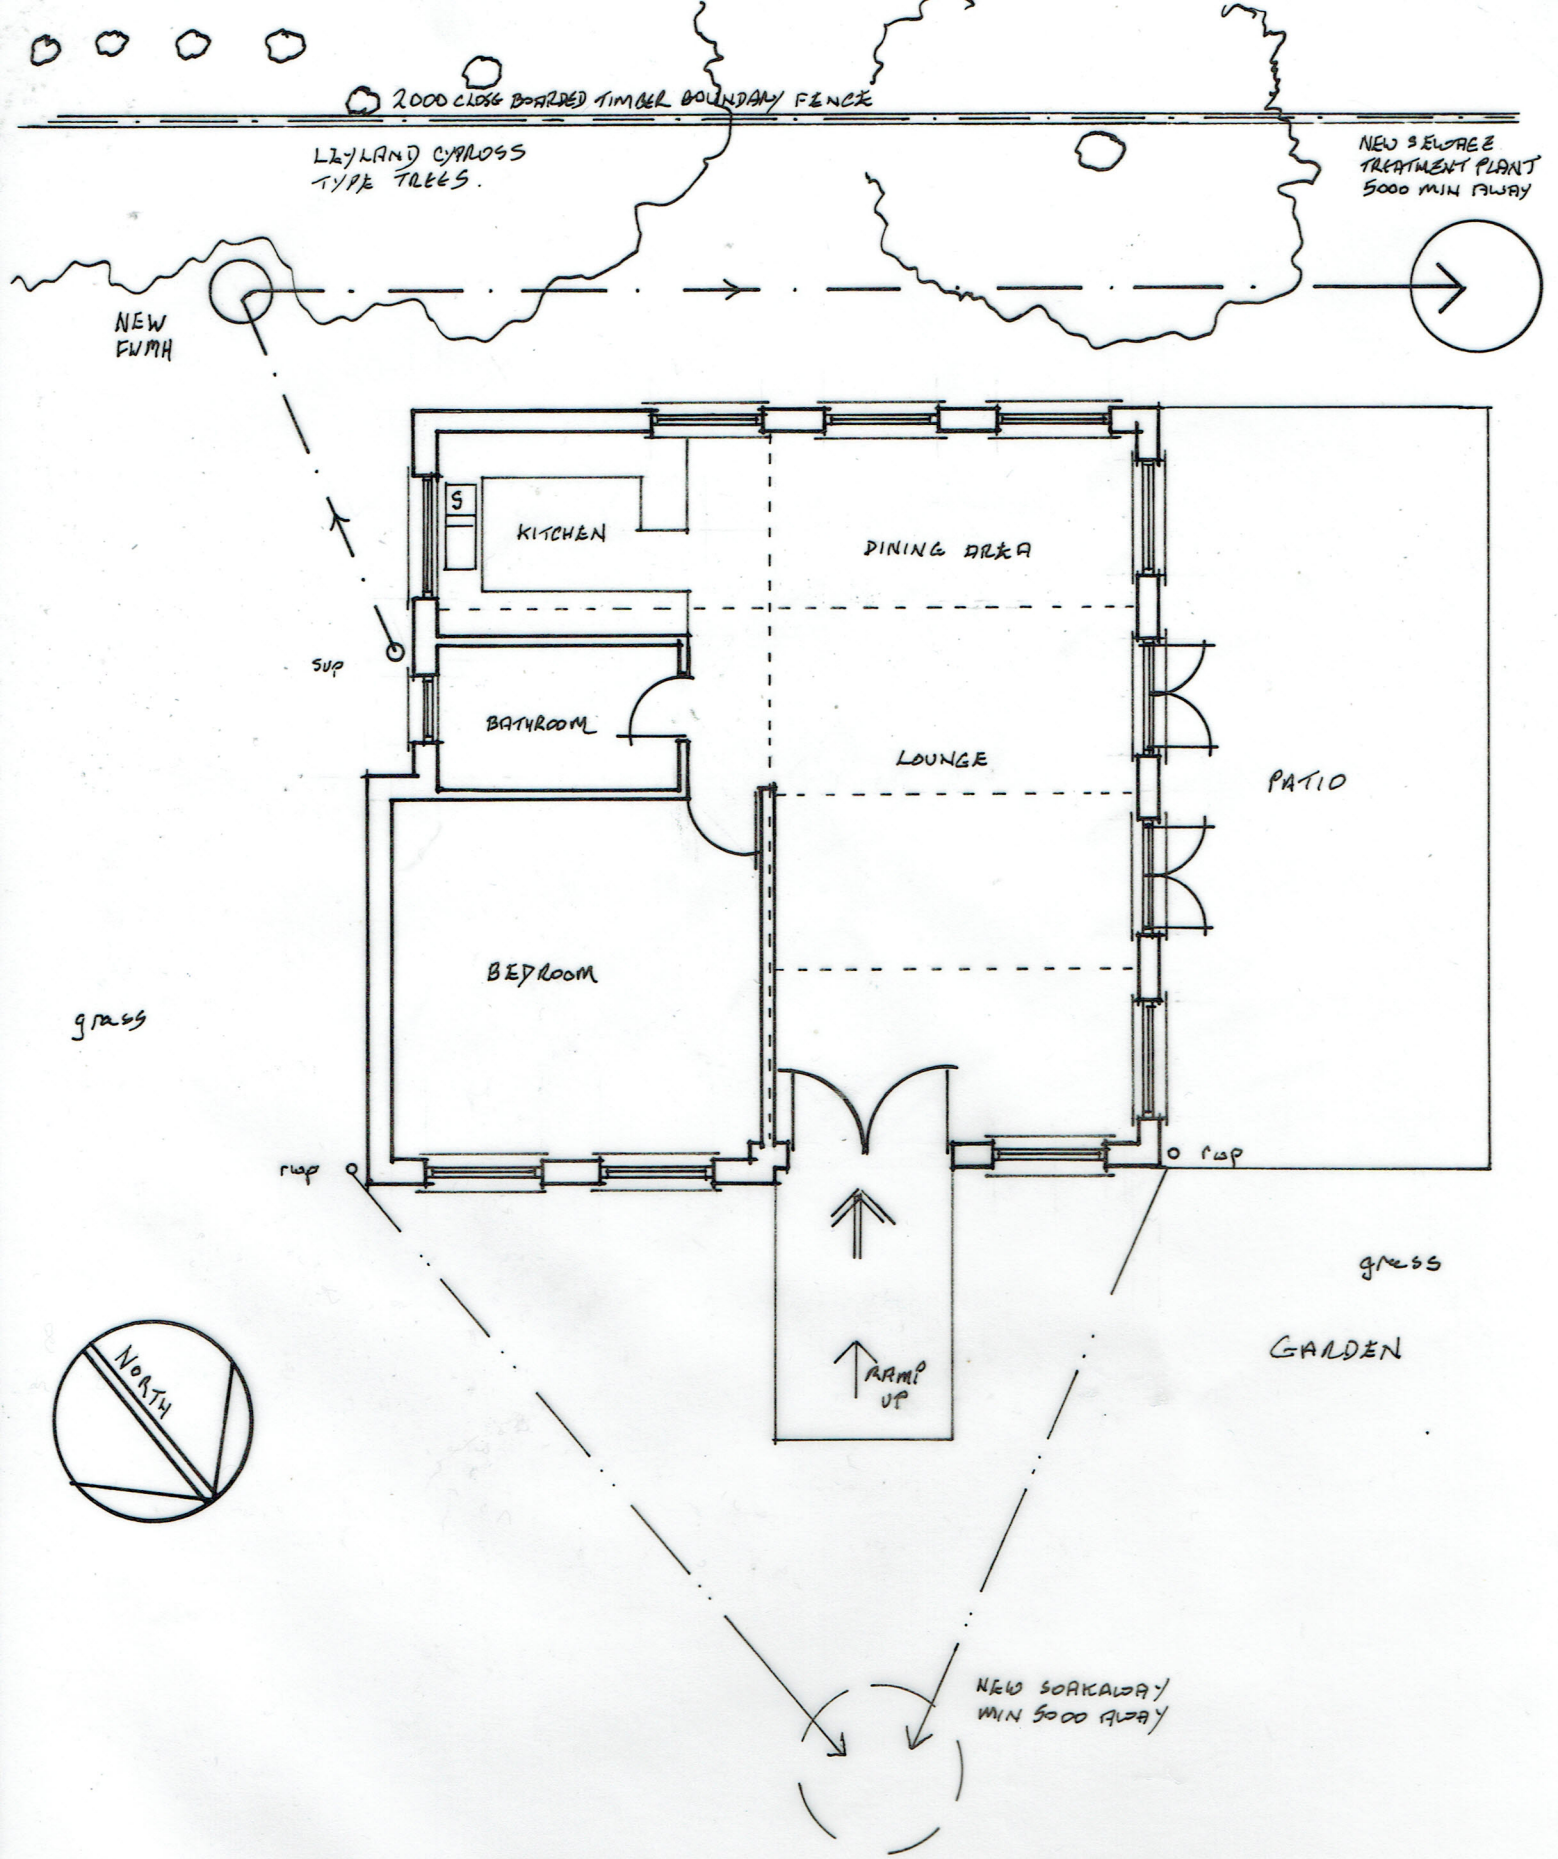

PROPOSED GROUND FLOOR PLAN ~ PROPOSED DWELLING

VACANT AND DISUSED FORMER AGRICULTURAL BUILDING ADJACENT TO PEBBLE COURT FARM, WOODGATE LANE, BORDEN, SITTINGBOURNE, KENT, ME9 7QB.

DRG NO 15FEB21.03 DATE FEB 2021 SCALE 1:100 0 1 2 3 4 A4

PROPOSED CHANGE OF USE TO DWELLING HOUSE