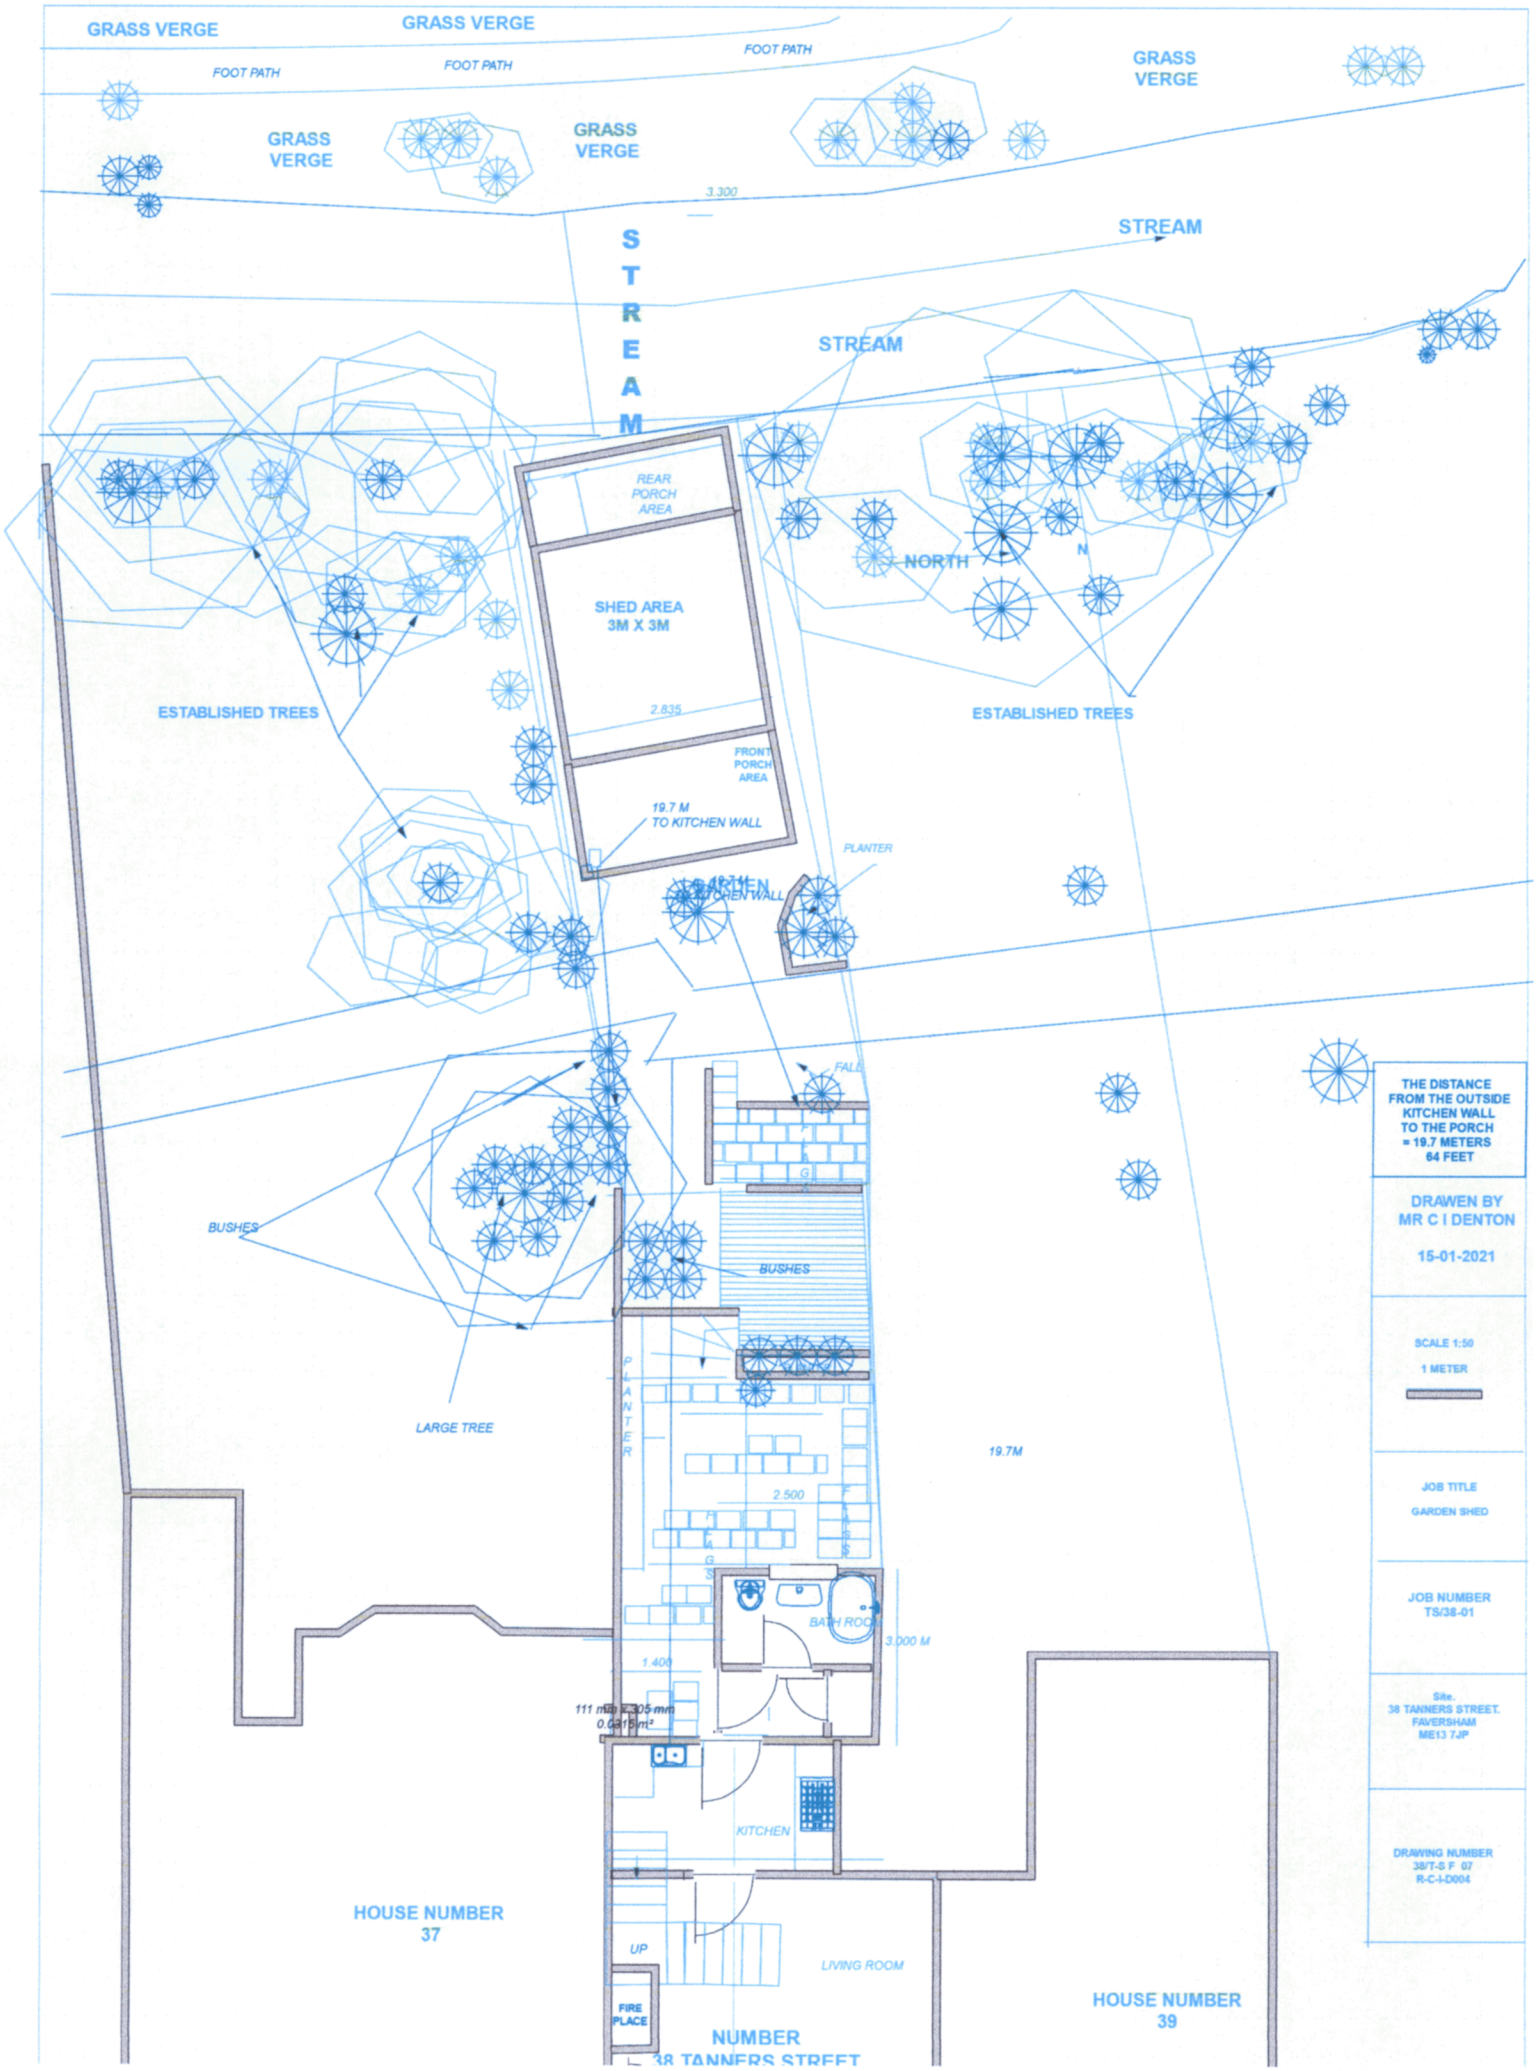
GRASS VERGE
GRASS VERGE
FOOT PATH
FOOT PATH
FOOT PATH
GRASS VERGE
GRASS VERGE
GRASS VERGE
3.300
STREAM
STREAM
STREAM
REAR PORCH AREA
SHED AREA 3M X 3M
2.835
FRONT PORCH AREA
NORTH
N
ESTABLISHED TREES
ESTABLISHED TREES
19.7 M TO KITCHEN WALL
PLANTER
BUSHES
BUSHES
LARGE TREE
19.7M
2.500
BATH ROOM
3.000 M
1.400
111 mm X 305 mm
0.0315 m²
KITCHEN
HOUSE NUMBER 37
UP
LIVING ROOM
FIRE PLACE
HOUSE NUMBER 39
NUMBER 38 TANNERS STREET
THE DISTANCE FROM THE OUTSIDE KITCHEN WALL TO THE PORCH = 19.7 METERS 64 FEET
DRAWEN BY MR C I DENTON
15-01-2021
SCALE 1:50
1 METER
JOB TITLE
GARDEN SHED
JOB NUMBER
TS/38-01
Site.
38 TANNERS STREET.
FAVERSHAM
ME13 7JP
DRAWING NUMBER
38/T-S F 07
R-C-I-D004