A1

Section A-A
scale 1:200

0 5m 10m 15m

Datum 5.00 M

Section B-B
scale 1:200

0 5m 10m 15m

Datum 5.0 M

Section C-C
scale 1:200

0 5m 10m 15m

Datum 5.00 M

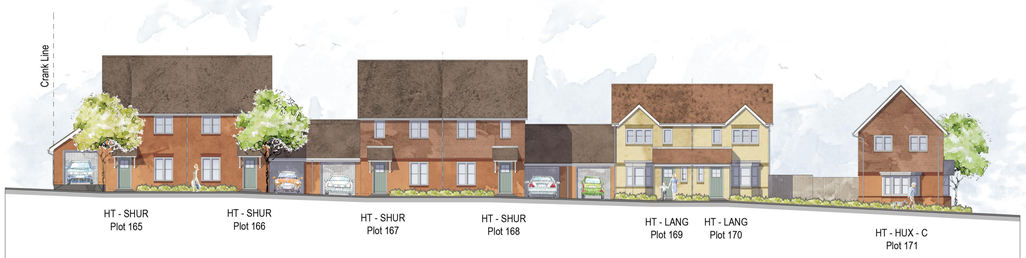

Section C-C - Continued
scale 1:200

0 5m 10m 15m

Datum 5.00 M

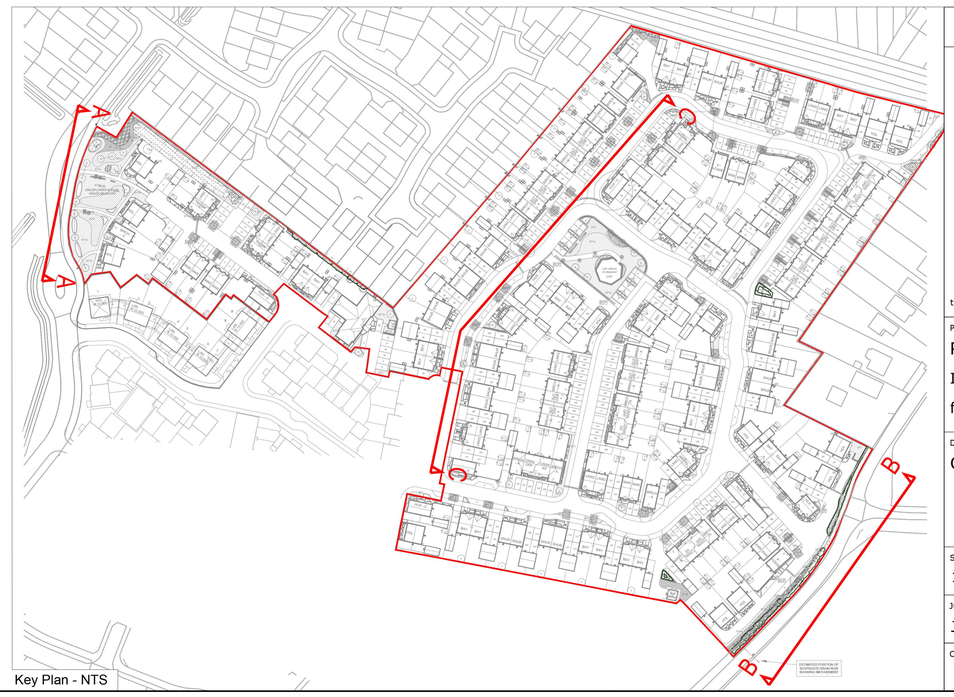

Key Plan - NTS

NOTES

Contractors, Sub Contractors and Suppliers are to check all relevant dimensions and levels of the site and building before commencing any shop drawings or building work. Any discrepancies should be recorded to the Architect.
Where applicable this drawing is to be read in conjunction with the Consultants' drawings.

REV	DESCRIPTION	DATE	AUTHOR	CHK'D
B	Issued for Planning	27.06.19	MAP	
C	Updated to site layout.	02.11.20	AY	
	Updated to site layout.	10.05.21	CP/PZ	

Note: The street elevations are based on preliminary levels. the exact position of units to be checked and updated in line with final proposed levels.

AMENDED

The Coloured Elevations are indicative only. For detailed material specification, please refer to 'Dwelling/Boundary material layout'.

PLANNING

thrive.
architects

Romsey Office
Building 300, The Grange, Romsey Road, Michelmersh, SO51 0AE
t: 01794 367703 f: 01794 367276 www.thrivearchitects.co.uk

PROJECT
Parcel G Harps Farm Minster
Isle of Sheppey
for Jones Homes (Southern) Limited

DRAWING
Coloured Street Elevations 01

SCALE	DATE	AUTHOR	CHK'D
1:200 @ A1	Jul 2018	EC	

JOB NO.	DRAWING NO.	REV
JONE180232	CSE.01	C

CLIENT REF.