ANNEX C
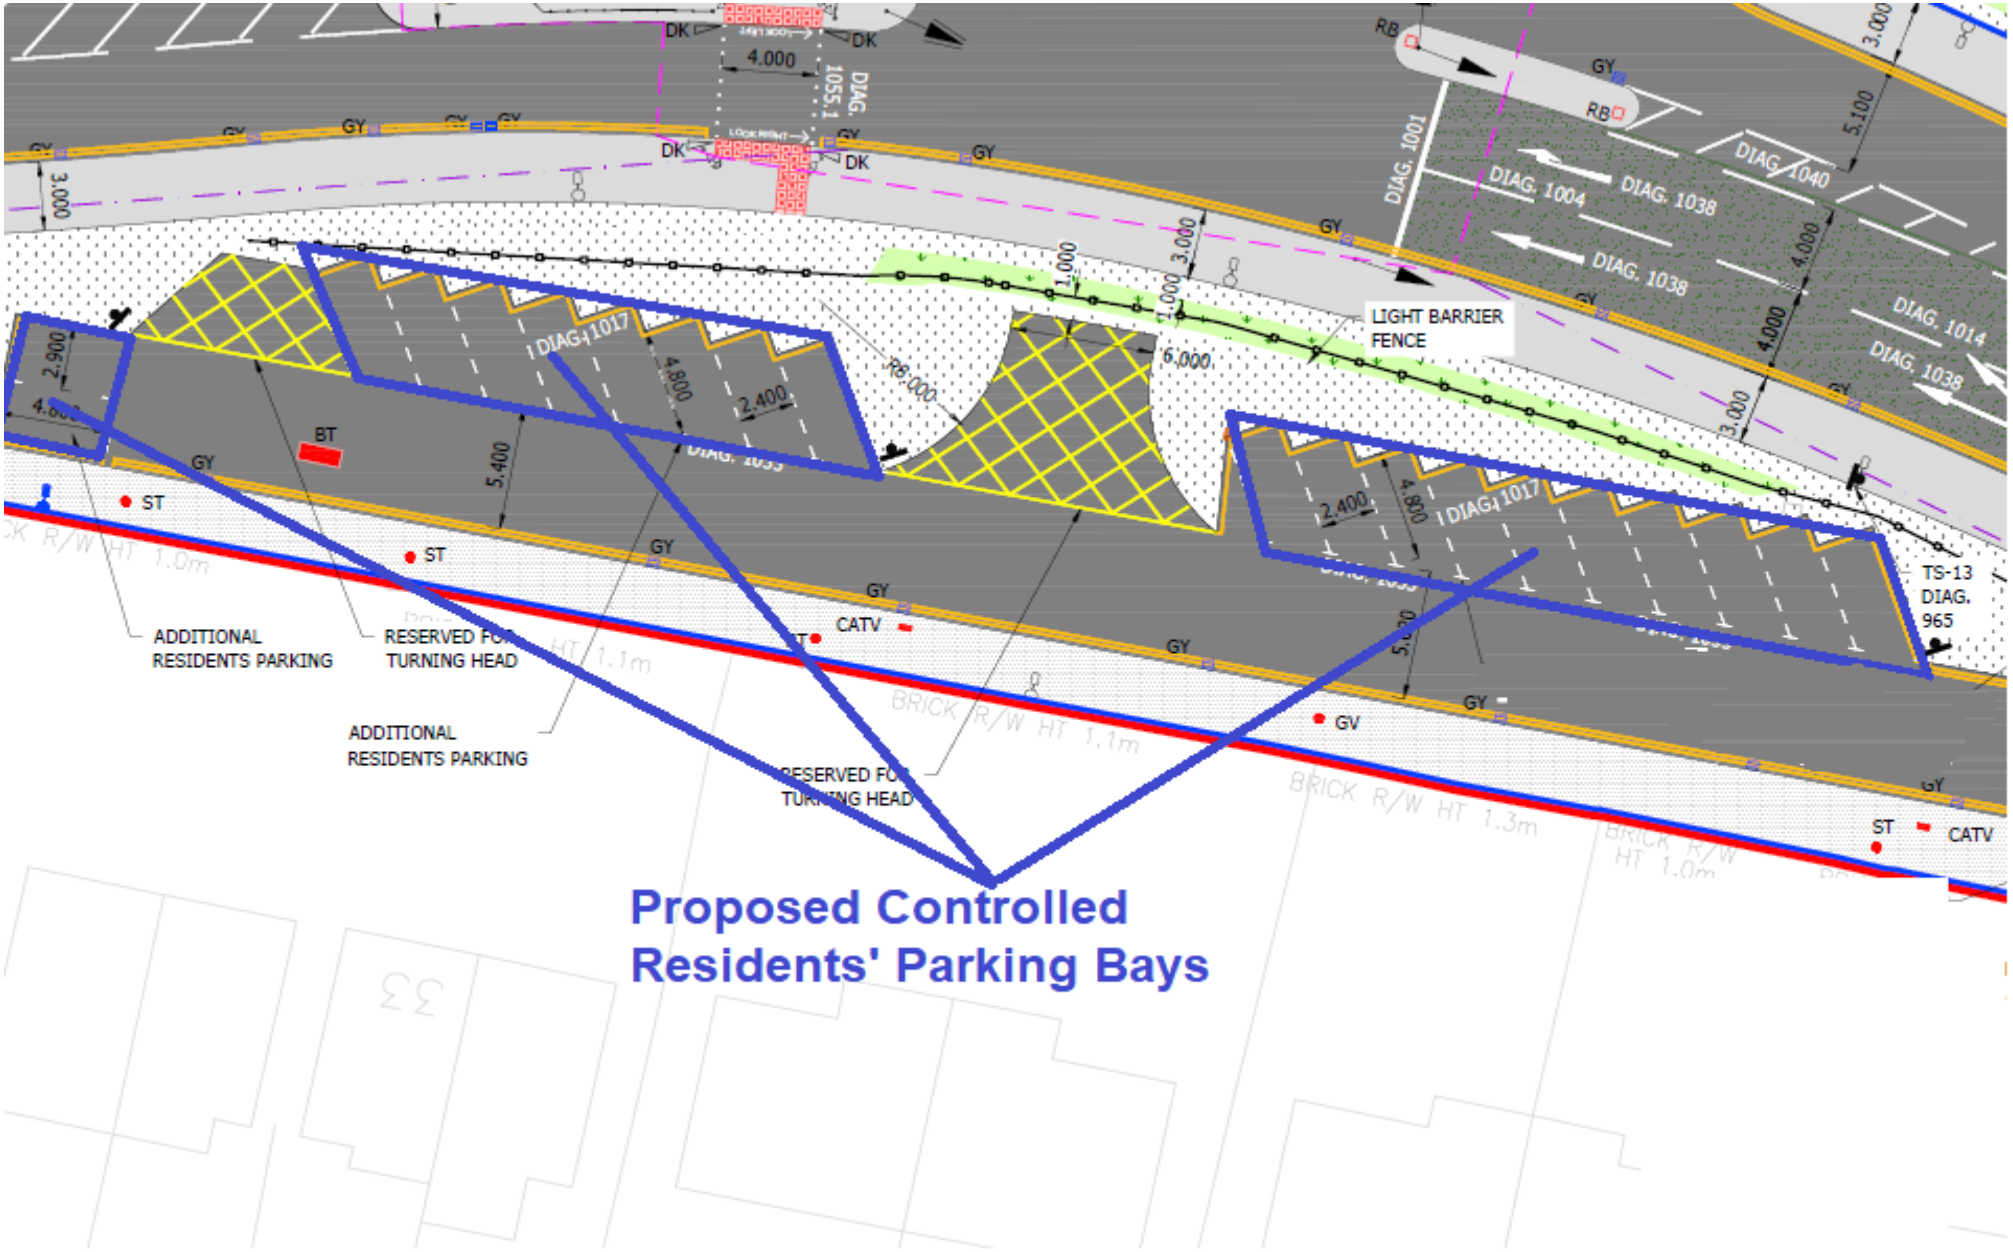
Proposed Permit Controlled Residents' Parking Bays – Fox Hill, Bapchild